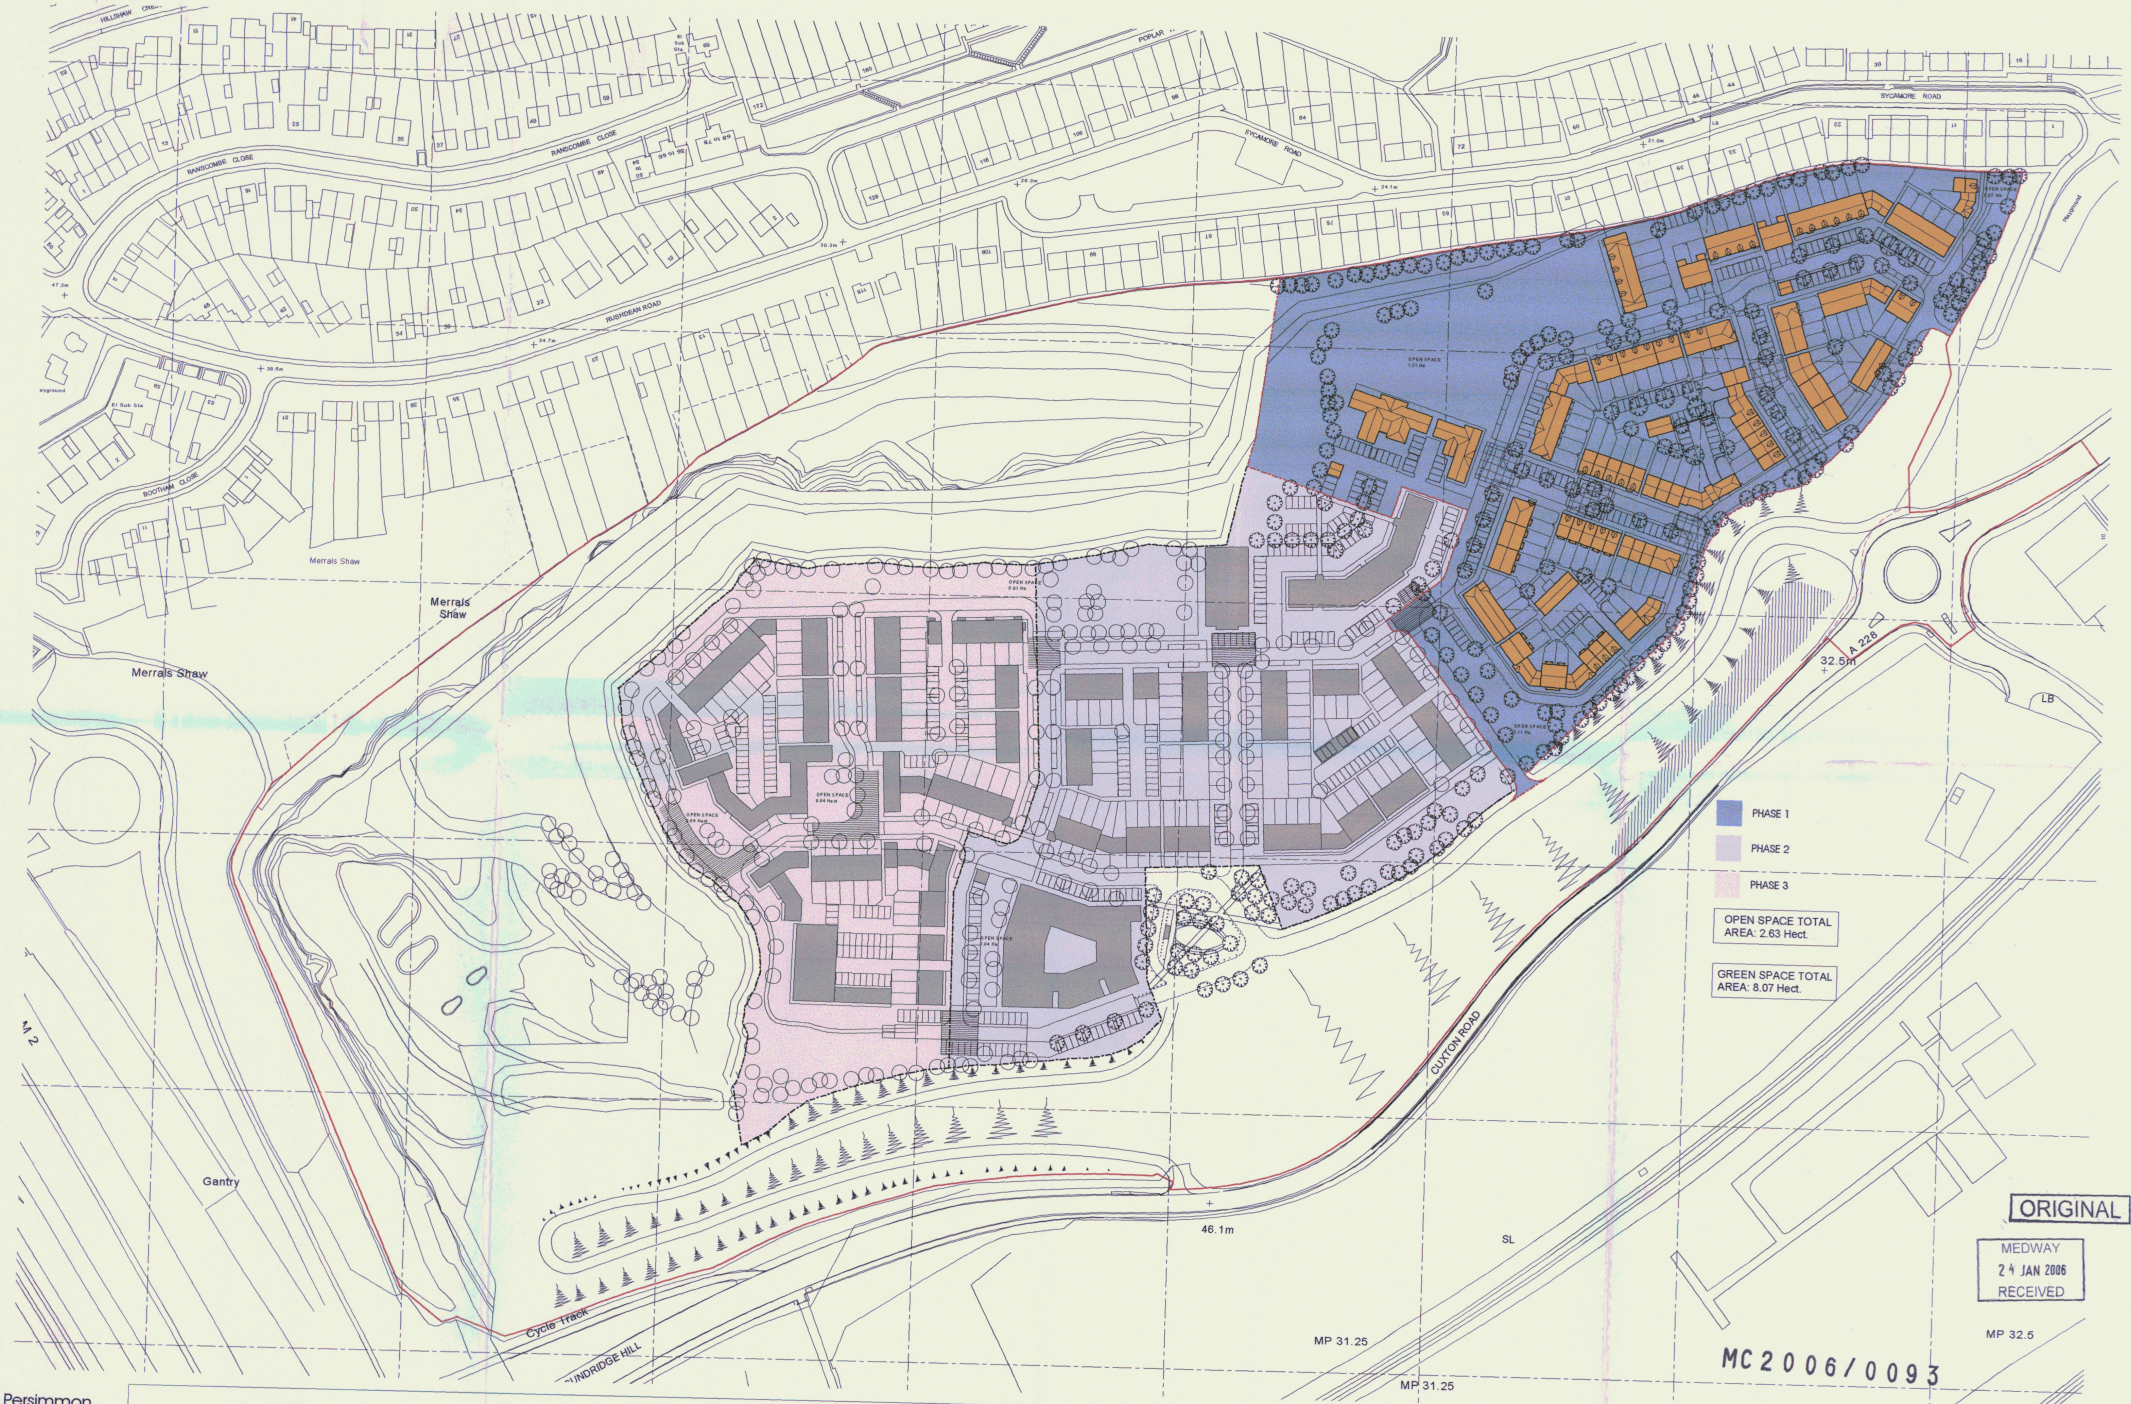

Persimmon Homes S.E.

Rev B 10.01.06 General updates made; phases boundaries added as per client instruction dated 04.01.06 (ed) ( )
Rev A 17.12.05 Issued for planning (PRB) ( )
Rev P2 02.12.05 General updates made. Context simplified. (GS) (PRB)
Rev P1 29.11.05 General updates made. Flats revised. Chalk cliff re modelled service zones added Area L revised. GS. (PRB)

Medway Gate
Cuxton

title Masterplan Layout
drawing no A3760/2.1/02 Rev B
drawn ED/PRB/GS
checked PRB
scale 1:1000
date 10/05

PRP